"DR. WHO" EP. 2 | ZERO 17th APR. | DESIGNER :- R. CHEVELEY | PROD. No. D.L. 3610 | NEW UNIT - DETAIL SHEET

BBC.TV

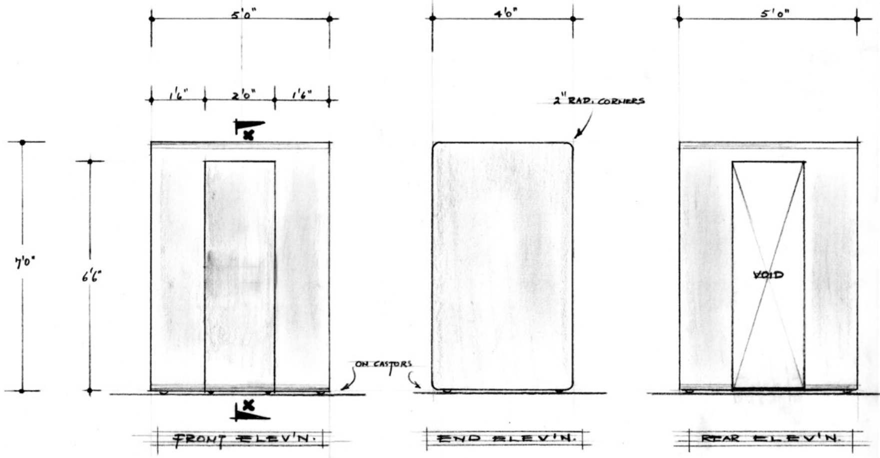

FINISHES - AS IN SKETCH BELOW

SCALE ½" = 1' 0"

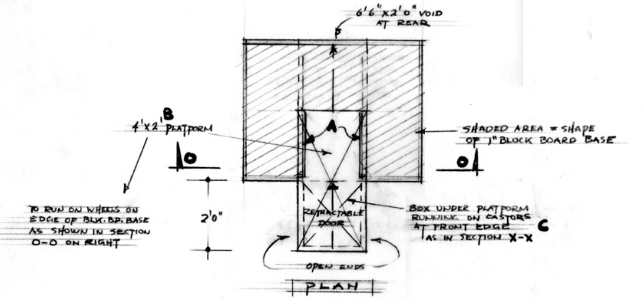

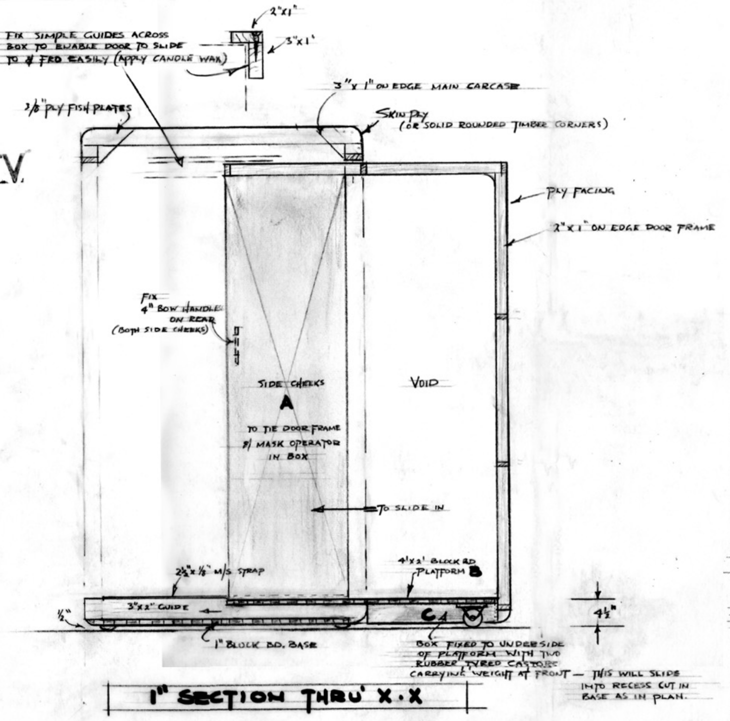

ALSO FORD TRACTOR GREY 25/20

SPECIAL MATERIALS

'MATEC' INDUSTRIAL ENAMELS
BRONZE GREEN 593/20
FLAMBEAU RED 286/20
JOSEPH MASON & CO. LTD
NOTTINGHAM ROAD.
DERBY.
TEL: O DE2 40691 - 4
2" x 1/16" FLAT ALUMINIUM STRIP
3" x 1/16" " " "

METAL WORKERS

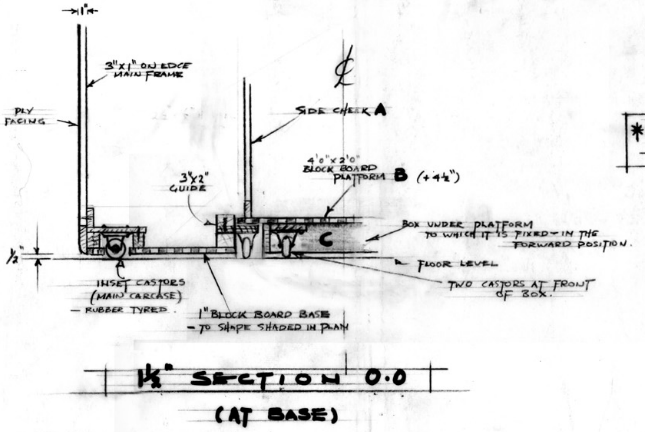

* WHOLE UNIT TO BE MADE VERY STRONG & RIGID. - WILL SEE PLENTY OF ACTION

RECEIVED 19 MAR 1969 DESIGN MANAGER

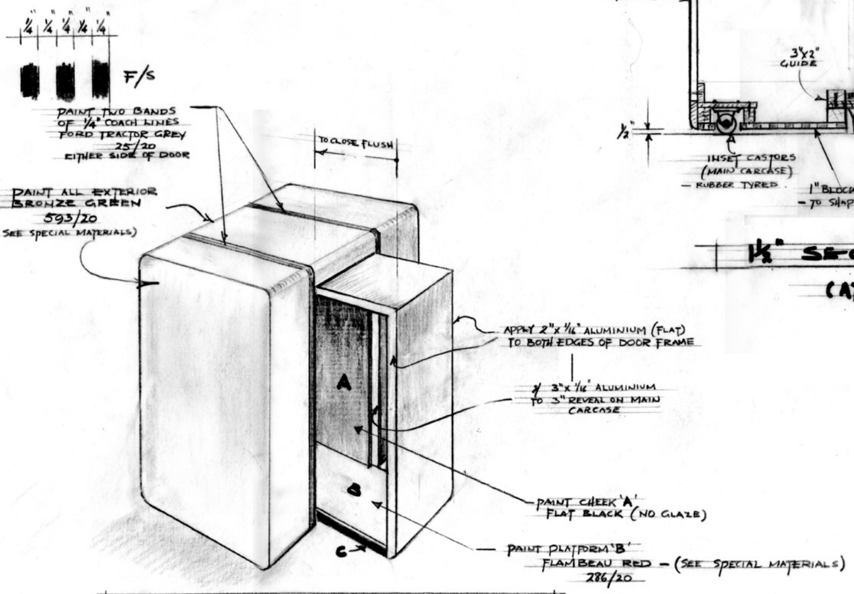

ROUGH SKETCH OF ASSEMBLY

WITH DRAWER TYPE RETRACTABLE SLIDING DOOR SHOWN IN OPEN POSITION - ALL TO BE SMOOTH & ROUNDED OFF TO APPEAR AS THOUGH MOULDED IN PLASTIC

SIDRAT | KEEP FOR SERIES

No 18

BBC tv DESIGN DEPARTMENT

SHEET NO. / NO. OF SHEETS: DETAIL	DATE DRAWN 19.3.69 / SCALE AS INDICATED

DISTRIBUTION

ALLOCATIONS	DRAPES	4 SCENE MASTER
A. P. M. (TEL)	ELECTRICIANS	ASST. SCENEMASTER
3 CARPENTERS	ESTIMATOR	SCENERY STORES A.P.
CONST ORGANISER	F.M.'s OFFICE	SCENERY BOOKING CLERK
DESIGNER	GRAPHICS	SCENIC ARTISTS
DESIGN ASST.	METAL WORKERS	SCENIC PROJECTION
DESIGNER EALING	MODEL MAKER	SUPPLY FOREMAN
DESIGN MANAGER	O/CONTRACTOR	VISUAL AIDS
DIRECTOR	2 PAINTERS	WORKSHOP MANAGER

ESTIMATOR	DIRECTOR DAVID MALONEY
	DESIGNER ROGER CHEVELEY EXT. 2551
	DRAWN BY L. EVANS-SMITH
DATE 2/4/69	ZERO DATE 17.4.69 V.T.R. DATE 18.4.69
S.D.O.	FILM DATE — TRANS. DATE —
DATE 2/A	PRODUCTION "DR. WHO" EP. 2
STUDIO TC 4	PRODUCTION NUMBER D.L.3610